
olsson

2026 TEST WELLS
VALENTINE, NEBRASKA

BID TABULATION
4-Nov-2026 Olsson No. 026-03405
5:00 p.m.

CONTRACTOR				Sargent Irrigation		Downey Drilling Inc.	
Item No.	**ITEM**	**UNIT**	**QTY.**	**Unit Price**	**Extension**	**Unit Price**	**Extension**
	SINGLE MOBILIZATION						
	Test Hole - (UP TO 4)						
a	Mobilization	LS	1	$8,000.00	$8,000.00	$20,000.00	$20,000.00
b	Test Hole Drilling & Logging	VF	1,300	$11.00	$14,300.00	$25.00	$32,500.00
c	Continuous Electric Log	VF	1,300	$3.25	$4,225.00	$5.00	$6,500.00
d	Test Hole Abandonment	VF	1,300	$2.50	$3,250.00	$12.00	$15,600.00
	Test Well - 6 Inch - (UP TO 4)						
e	Ream Test Hole	VF	1,300	$16.00	$20,800.00	$35.00	$45,500.00
f	6" PVC Casing	VF	1,140	$12.00	$13,680.00	$8.00	$9,120.00
g	6" PVC Screen	VF	160	$22.50	$3,600.00	$12.00	$1,920.00
h	Gravel Pack, Seals & Lockable Cap	VF	1,140	$12.00	$13,680.00	$18.00	$20,520.00
i	Well Development	EA	4	$1,200.00	$4,800.00	$3,500.00	$14,000.00
j	Test Pumping	HR	72	$250.00	$18,000.00	$350.00	$25,200.00
k	Collect/Deliver Water Quality Samples (13 parameter)	EA	4	$1,500.00	$6,000.00	$1,800.00	$7,200.00
l	Collect/Deliver Water Quality Samples (Full Well Scan)	EA	4	$8,500.00	$34,000.00	$8,500.00	$34,000.00
m	Test Well Abandonment	VF	1,300	$5.00	$6,500.00	$15.00	$19,500.00
	TOTAL BID (ITEMS A THROUGH M) FOR UP TO 4 TEST WELLS, DRILLED WITH A SINGLE MOBILIZATION				**$150,835.00**		**$251,560.00**
	TEST WELLS DRILLED DURING 2 MOBILIZATION TIMES						
	Test Hole - (UP TO 4)						
a	Mobilization	EA	2	$6,000.00	$12,000.00	$20,000.00	$40,000.00
b	Test Hole Drilling & Logging	VF	1,300	$11.00	$14,300.00	$25.00	$32,500.00
c	Continuous Electric Log	VF	1,300	$3.25	$4,225.00	$5.00	$6,500.00
d	Test Hole Abandonment	VF	1,300	$2.50	$3,250.00	$12.00	$15,600.00
	Test Well - 6 Inch - (UP TO 4)						
e	Ream Test Hole	VF	1,300	$16.00	$20,800.00	$35.00	$45,500.00
f	6" PVC Casing	VF	1,140	$12.00	$13,680.00	$8.00	$9,120.00
g	6" PVC Screen	VF	160	$22.50	$3,600.00	$12.00	$1,920.00
h	Gravel Pack, Seals & Lockable Cap	VF	1,140	$12.00	$13,680.00	$18.00	$20,520.00
i	Well Development	EA	4	$1,200.00	$4,800.00	$3,500.00	$14,000.00
j	Test Pumping	HR	72	$250.00	$18,000.00	$350.00	$25,200.00
k	Collect/Deliver Water Quality Samples (13 parameter)	EA	4	$1,500.00	$6,000.00	$1,800.00	$7,200.00
l	Collect/Deliver Water Quality Samples (Full Well Scan)	EA	4	$8,500.00	$34,000.00	$8,500.00	$34,000.00
m	Test Well Abandonment	VF	1,300	$5.00	$6,500.00	$15.00	$19,500.00
	TOTAL BID (ITEMS A THROUGH M) FOR UP TO 4 TEST WELLS, DRILLED WITH 2 MOBILIZATIONS				**$154,835.00**		**$271,560.00**
Work Completion Date:				not stated		not stated	
Remarks:						Stated that "Exception noted: sites must be accessible with wheeled equipment without assistance"	

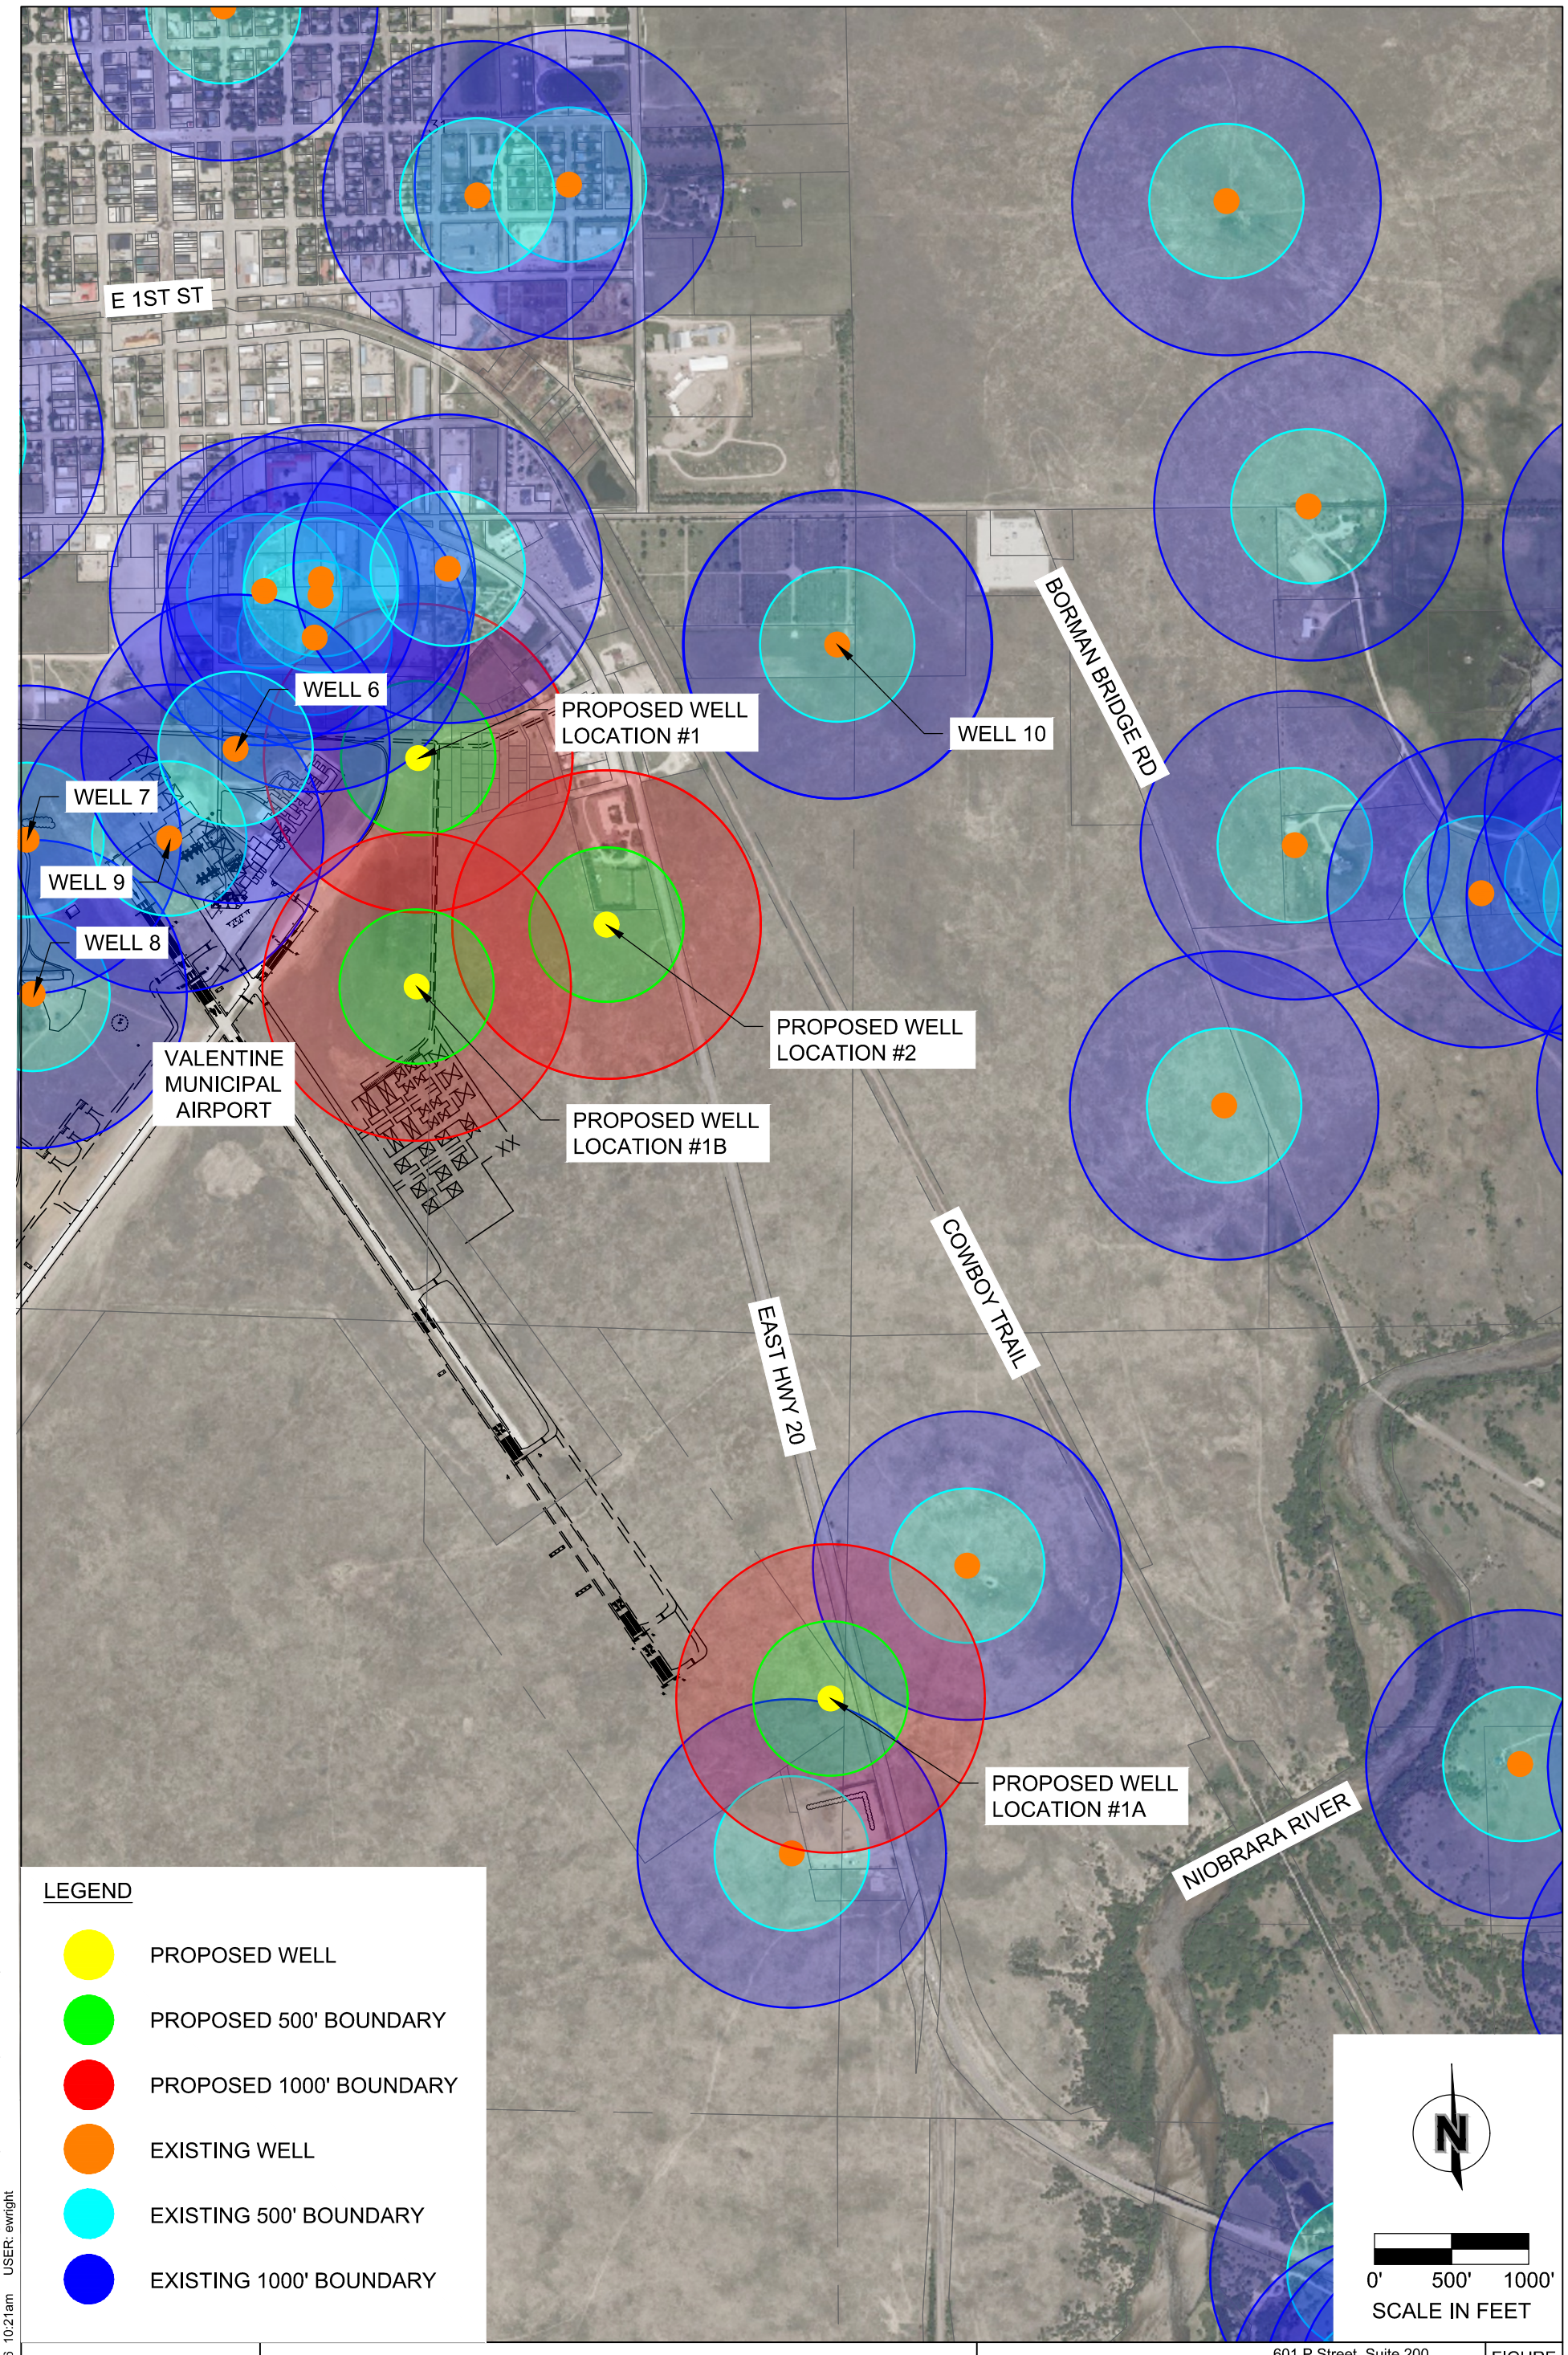


F:\2026\03001-03500\026-03405\40-Design\Exhibits\Figure X - Water System Map.dwg
DATE: Nov 06, 2026 10:21am USER: ewright

PROJECT NO:	026-03405
DRAWN BY:	EMW
DATE:	11-05-2026

PROPOSED WELL LOCATIONS

olsson
601 P Street, Suite 200
P.O. Box 84608
Lincoln, NE 68508
olsson.com
TEL 402.474.6311
Olsson - Engineering
Nebraska COA #CA-0638

FIGURE
1

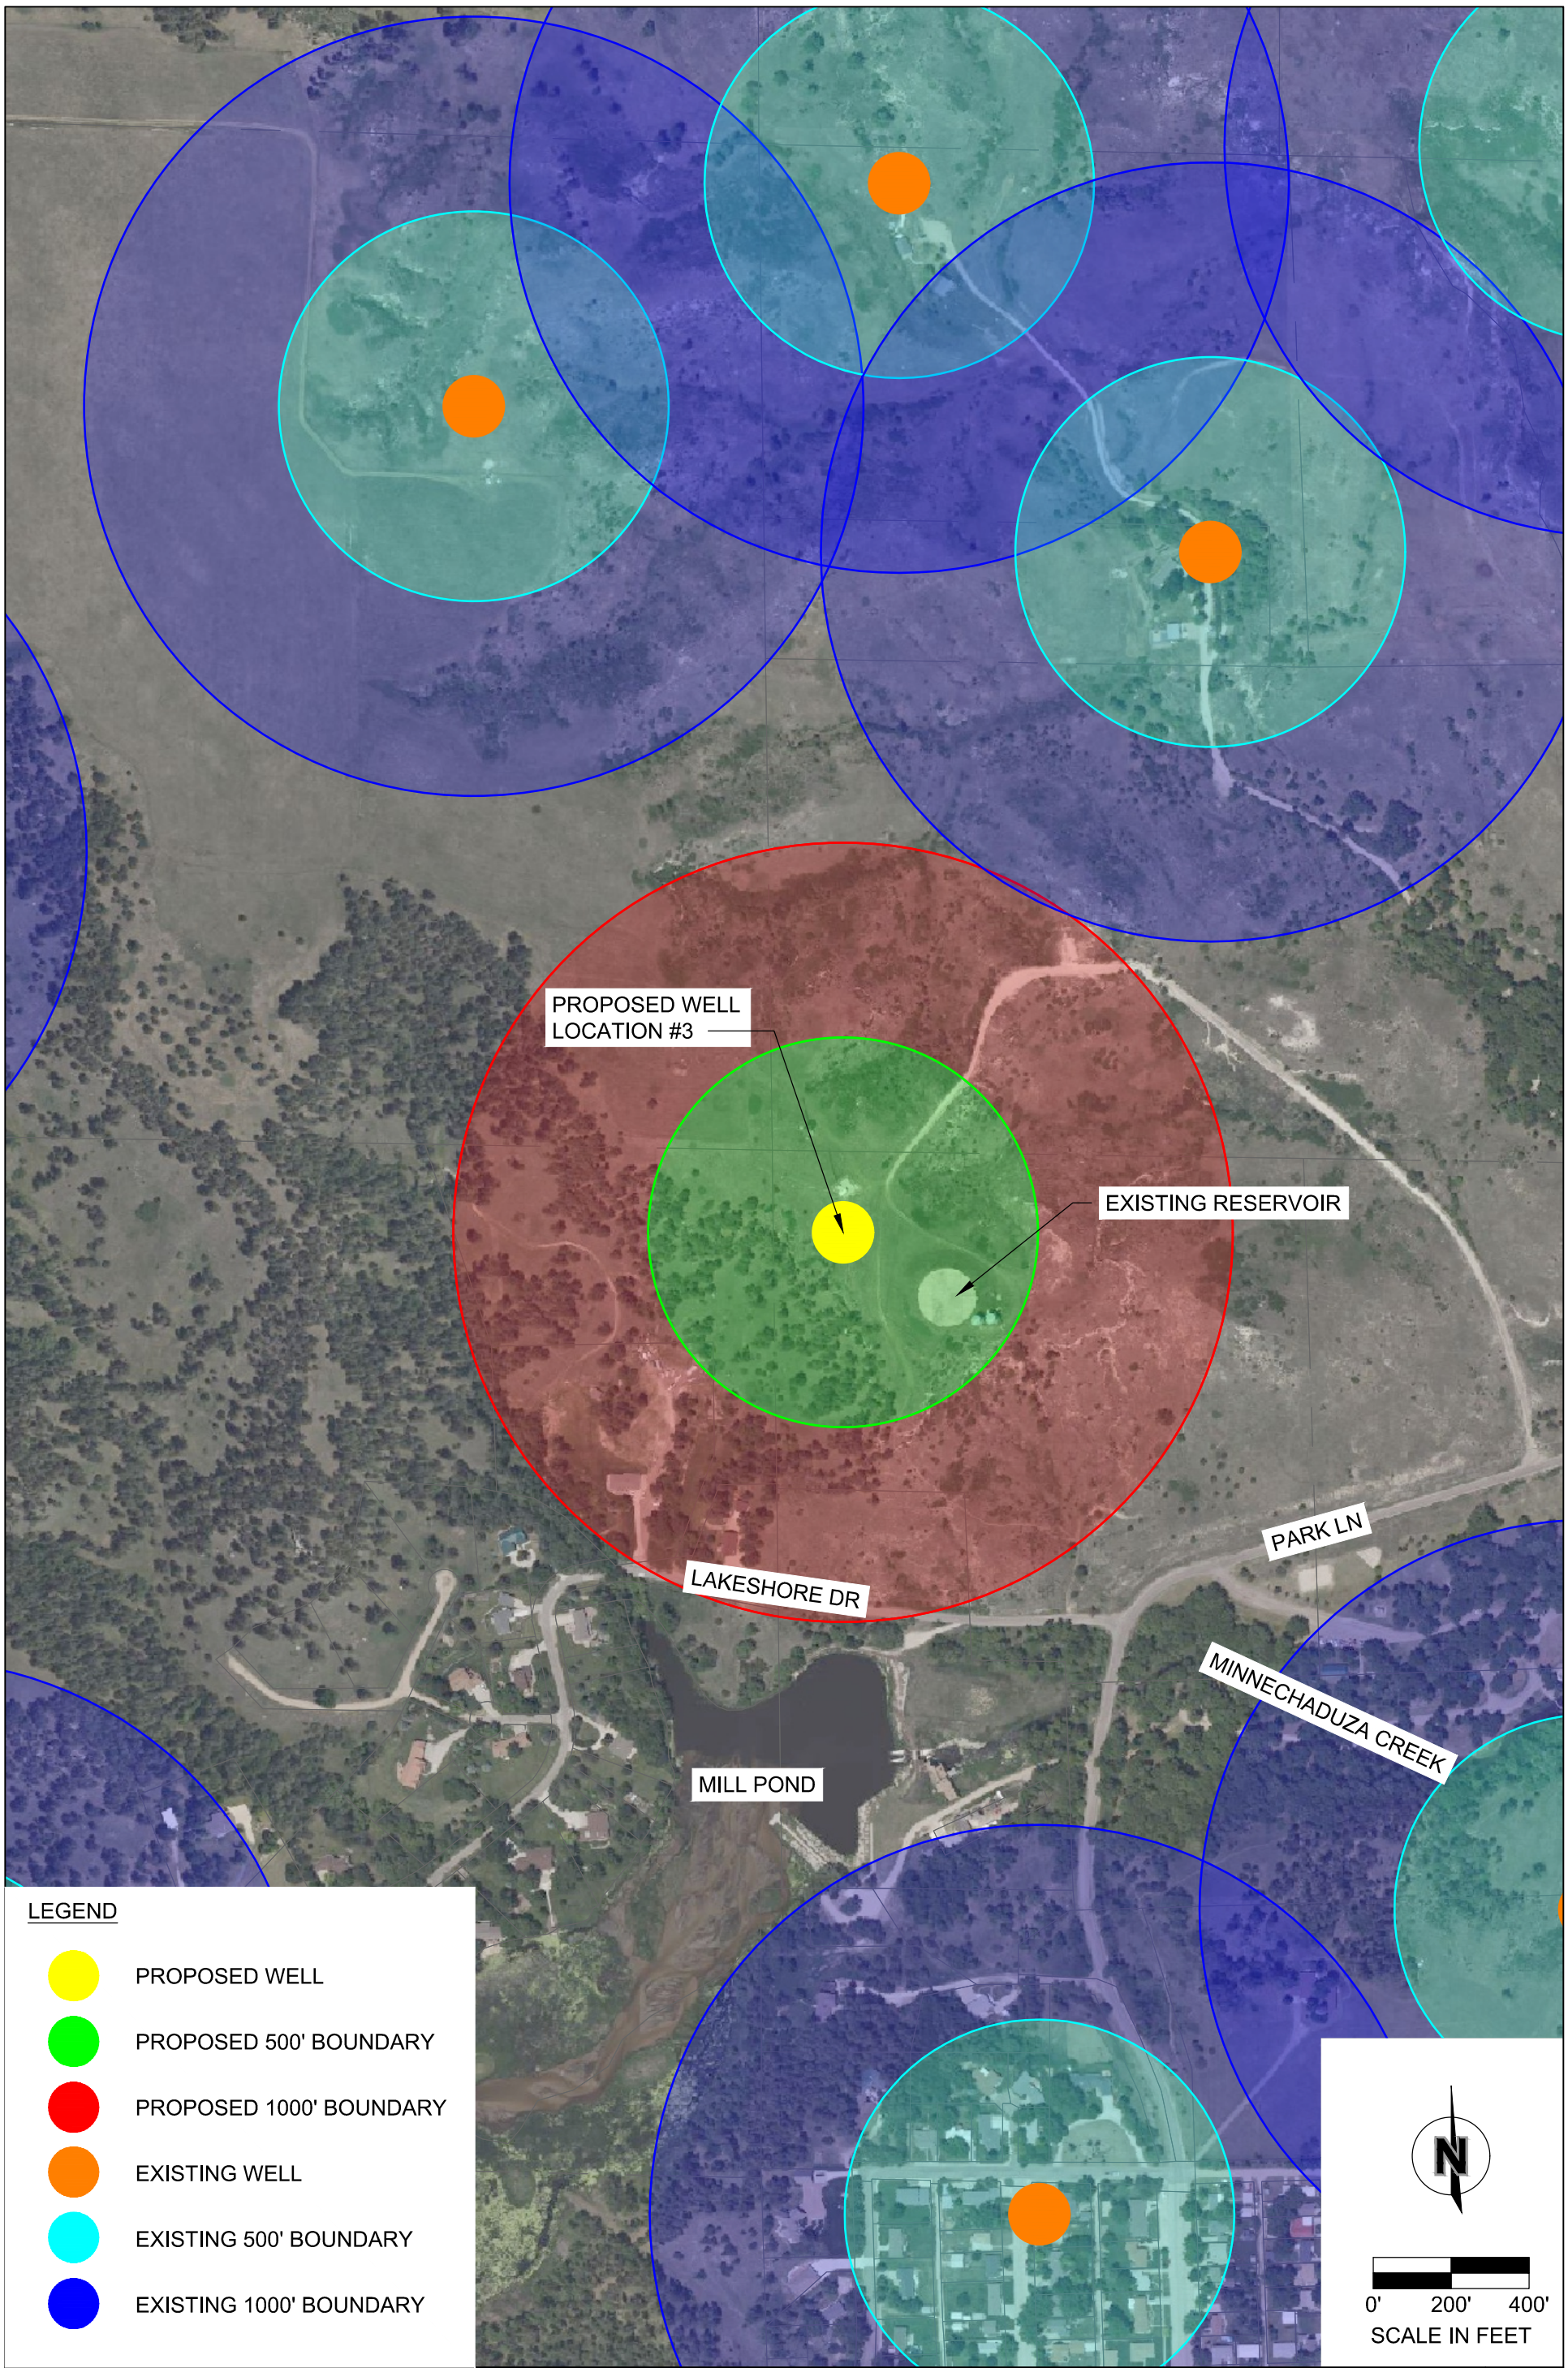

F:\2026\03001-03500\026-03405\40-Design\Exhibits\Figure X - Water System Map.dwg
DATE: Nov 06, 2026 10:22am USER: ewright

PROJECT NO:	026-03405
DRAWN BY:	EMW
DATE:	11-05-2026

PROPOSED WELL LOCATIONS

olsson
601 P Street, Suite 200
P.O. Box 84608
Lincoln, NE 68508
olsson.com
TEL 402.474.6311
Olsson - Engineering
Nebraska COA #CA-0638

FIGURE
2

WELL 6

WELL 7

WELL 9

SAND RD

WELL 8

VALENTINE MUNICIPAL AIRPORT

STATE HWY 97

INACTIVE, ABANDONED, OR SOON TO BE ABANDONED WELLS

PROPOSED WELL LOCATION #4

LEGEND

- PROPOSED WELL
- PROPOSED 500' BOUNDARY
- PROPOSED 1000' BOUNDARY
- EXISTING WELL
- EXISTING 500' BOUNDARY
- EXISTING 1000' BOUNDARY

N

0' 250' 500'

SCALE IN FEET

F:\2026\03001-03500\026-03405\40-Design\Exhibits\Figure X - Water System Map.dwg
DATE: Nov 06, 2026 10:23am USER: ewright

PROJECT NO:	026-03405
DRAWN BY:	EMW
DATE:	11-05-2026

PROPOSED WELL LOCATIONS

olsson

601 P Street, Suite 200
P.O. Box 84608
Lincoln, NE 68508

olsson.com
TEL 402.474.6311
Olsson - Engineering
Nebraska COA #CA-0638

FIGURE

3